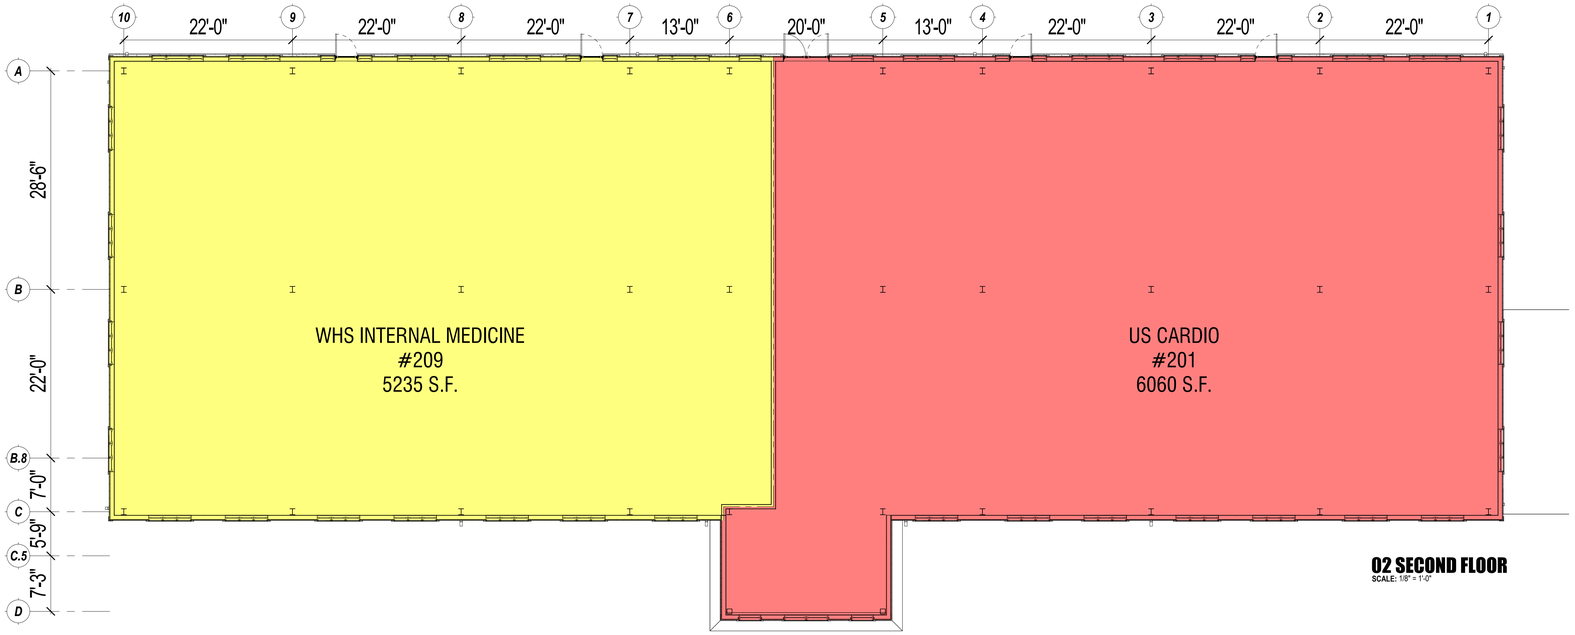

02 SECOND FLOOR
SCALE: 1/8" = 1'-0"

MAIN ELEVATION
SCALE: 1/8" = 1'-0"

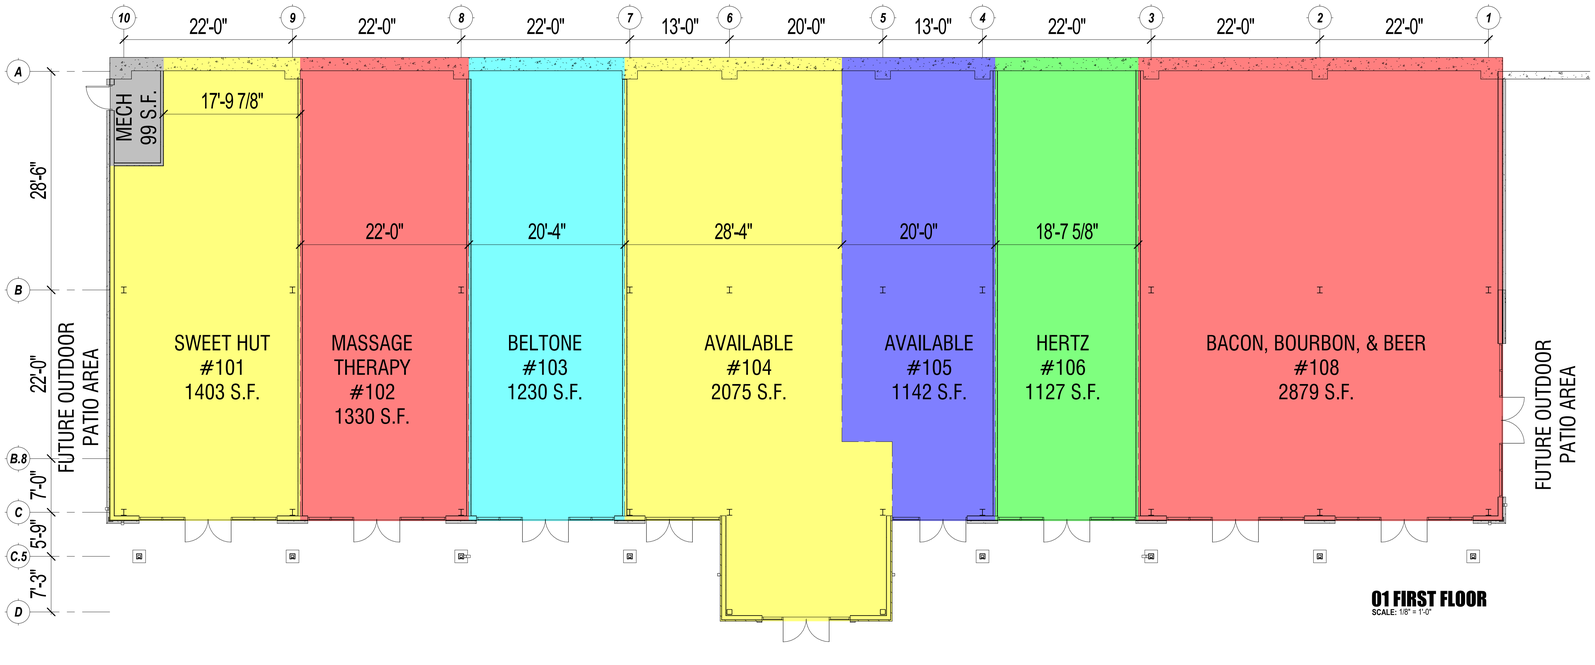

01 FIRST FLOOR
SCALE: 1/8" = 1'-0"

FOR LEASE
COORDINATION
ONLY
11.04.2025
REVISIONS

Park Place II

Washington, PA

TENANT PLAN

omni
associates
architects
207 jefferson street
fairmont, wv 26554
toll free 855.367.1417
omni411.com

TP-1.1

Copyright. © All rights reserved. Reproduction in whole or in part is prohibited. This drawing is an instrument of service, is the property of the Architect and may not be used in any way without written permission of this firm.

Project: 21270 Drawn by: rlg
No: